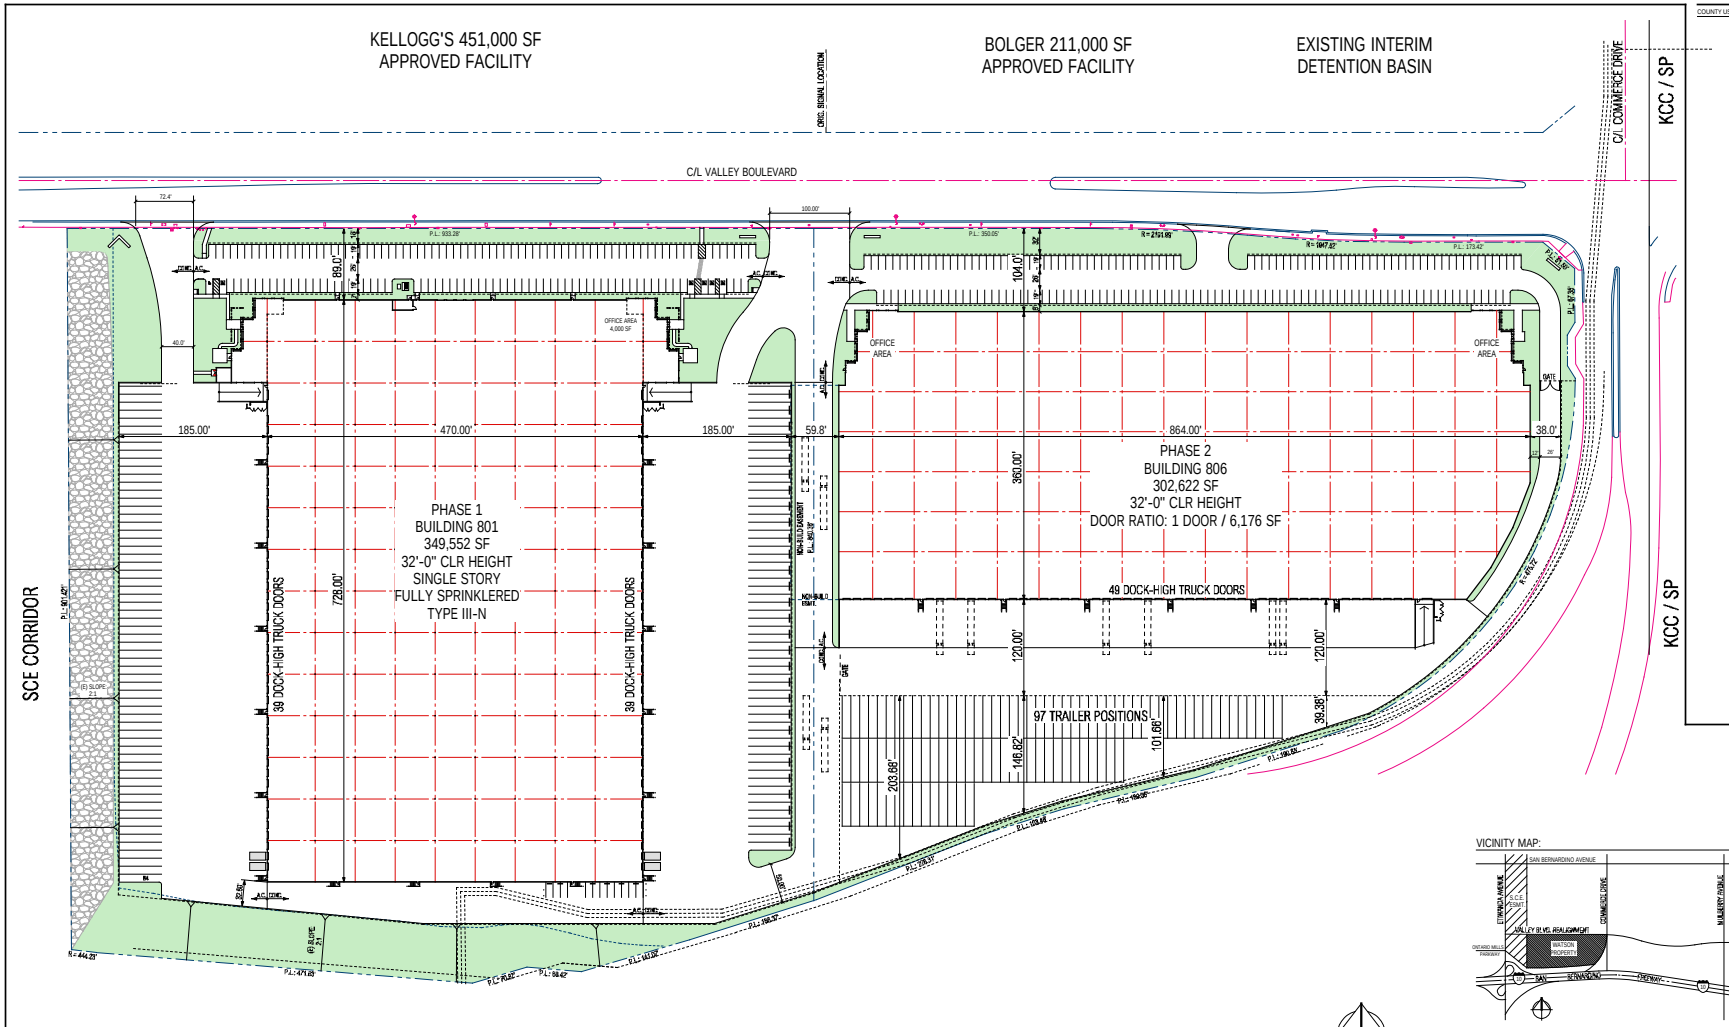

VICINITY MAP:

SITE PLAN STUDY - SCHEME 09
SCALE: 1" = 60'-0"

I-10 / GREATER ONTARIO AIRPORT AREA - INDUSTRIAL

COUNTY USE ONLY

RGA
Office of Architectural Design
15231 Alton Parkway, Suite 200
Irvine, CA 92618
T 949-341-0920
FX 949-341-0922

WATSON COMMERCE CENTER

VALLEY BLVD
SAN BERNARDINO, CA

22010 South Wilmington Avenue,
Carson, California 90745
Telephone: (310) 952-6400
Fax: (310) 522-8788

1997 - 2000 Watson Land Company.
All Rights Reserved

CD		
BID		
PC		
DD	11/26/03	DESIGN DEVELOPMENT
SD	11/03/03	SCHEMATIC DESIGN
MARK	DATE	DESCRIPTION

RGA PROJECT NO:	03086.00
OWNER PROJECT NO:	00000.00
CAD FILE NAME:	03068.00.A1-1
DRAWN BY:	MG
CHK'D BY:	MG
COPYRIGHT	
RGA, OFFICE OF ARCHITECTURAL DESIGN	
SHEET TITLE	

SITE DEVELOPMENT REVIEW

SHEET: A1-1